

TRI CO Surveying & Mapping

Edmund O. Farkas, Registered Land Surveyor

BB. Sec 33 + 32

103 West Temperance

P.O. Box 96

Ellettsville, Indiana 47429

Phone: 812-876-2305


DESCRIPTION:

(113.00 Acres)

A part of the Southwest Quarter of Section Thirty-three (33) and a part of the East Half of the Southeast Quarter of Section Thirty-two (32), all in Township Eleven (11) North, Range Two (2) West, Monroe County, Indiana, and more particularly described as follows:

Beginning at a stone marked "S1" marking the Northwest Corner of the Southwest Quarter of said Section Thirty-three (33), thence leaving the North Line of said Quarter Section South Thirty-four (34) Degrees, Thirty (30) Minutes and Zero (00) Seconds West 476.52 feet, thence South Sixty-seven (67) Degrees, Zero (00) Minutes and Zero (00) Seconds West 270.27 feet, thence North Eighty-two (82) Degrees, Thirty (30) Minutes and Zero (00) Seconds West 319.85 feet, thence partially along the center line of a County Road South Zero (00) Degrees, Four (04) Minutes and Zero (00) Seconds West 1081.55 feet, thence along said center line South Five (05) Degrees, Twenty-three (23) Minutes and Zero (00) Seconds West 45.73 feet, thence South Forty-seven (47) Degrees, Twenty-six (26) Minutes and Twenty-eight (28) Seconds East 78.43 feet, thence leaving said center line East 386.11 feet, thence South Seventy-one (71) Degrees, Thirty-two (32) Minutes and Thirty-six (36) Seconds East 104.14 feet, thence South Thirty-four (34) Degrees, Thirty-five (35) Minutes and Thirty-six (36) Seconds East 254.41 feet to an existing fence, thence along said fence South Five (05) Degrees, Fifty-seven (57) Minutes and Fifty-nine (59) Seconds West 698.02 feet to a point in the aforementioned center line, thence leaving said fence and said center line and along the South Line of said Sections South Eighty-nine (89) Degrees, Thirty-one (31) Minutes and Fifty-one (51) Seconds East 1680.92 feet, thence leaving said South Section Line North 580.58 feet, thence West 639.30 feet to an existing fence, thence along said fence the following courses and distances: North Eight (08) Degrees, Eight (08) Minutes and Two (02) Seconds East 379.76 feet, thence North Eighteen (18) Degrees, Forty-one (41) Minutes and Thirty-eight (38) Seconds East 155.33 feet, thence North Thirty-nine (39) Degrees, Forty (40) Minutes and Thirty-one (31) Seconds East 163.04 feet, thence North Thirty-four (34) Degrees, Thirty-eight (38) Minutes and Six (06) Seconds East 214.19 feet, thence North Forty-nine (49) Degrees, Forty-nine (49) Minutes and Three (03) Seconds East 261.05 feet, thence North Forty-five (45) Degrees, Seventeen (17) Minutes and Forty-six (46) Seconds East 217.90 feet, thence North Thirty-eight (38) Degrees, Fifty-four (54) Minutes and Fifty-four (54) Seconds East 426.17 feet, thence North Fifty-five (55) Degrees, Thirty-two (32) Minutes and Thirty-three (33) Seconds East 286.50 feet, thence North Sixty (60) Degrees, Ten (10) Minutes and Zero (00) Seconds East 435.09 feet, thence leaving said fence and along the East Line of said Southwest Quarter of Section Thirty-three (33) North Zero (00) Degrees, Thirty-three (33) Minutes and Forty-six (46) Seconds East 131.10 feet to the Northeast Corner of the Southwest Quarter of said Section Thirty-three (33), thence along the North Line of said Quarter Section North Eighty-nine (89) Degrees, Thirty-two (32) Minutes and Fifty-five (55) Seconds West 2381.14 feet to the place of beginning.

Containing 26.85 acres in Section Thirty-two (32); 86.15 acres in Section Thirty-three (33); 113.00 acres, more less, in all.

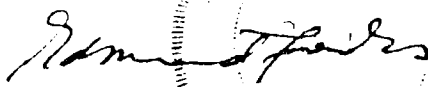

Edmund O. Farkas
Registered Land Surveyor
Ind. Reg. No. S0114

Sec 32-11-2W


MARTIN, FAYE

12-28-79

TRI CO Surveying & Mapping

103 West Temperance
P.O. Box 96
Ellettsville, Indiana 47429
Phone: 812-876-2305

Edmund O. Farkas, Registered Land Surveyor

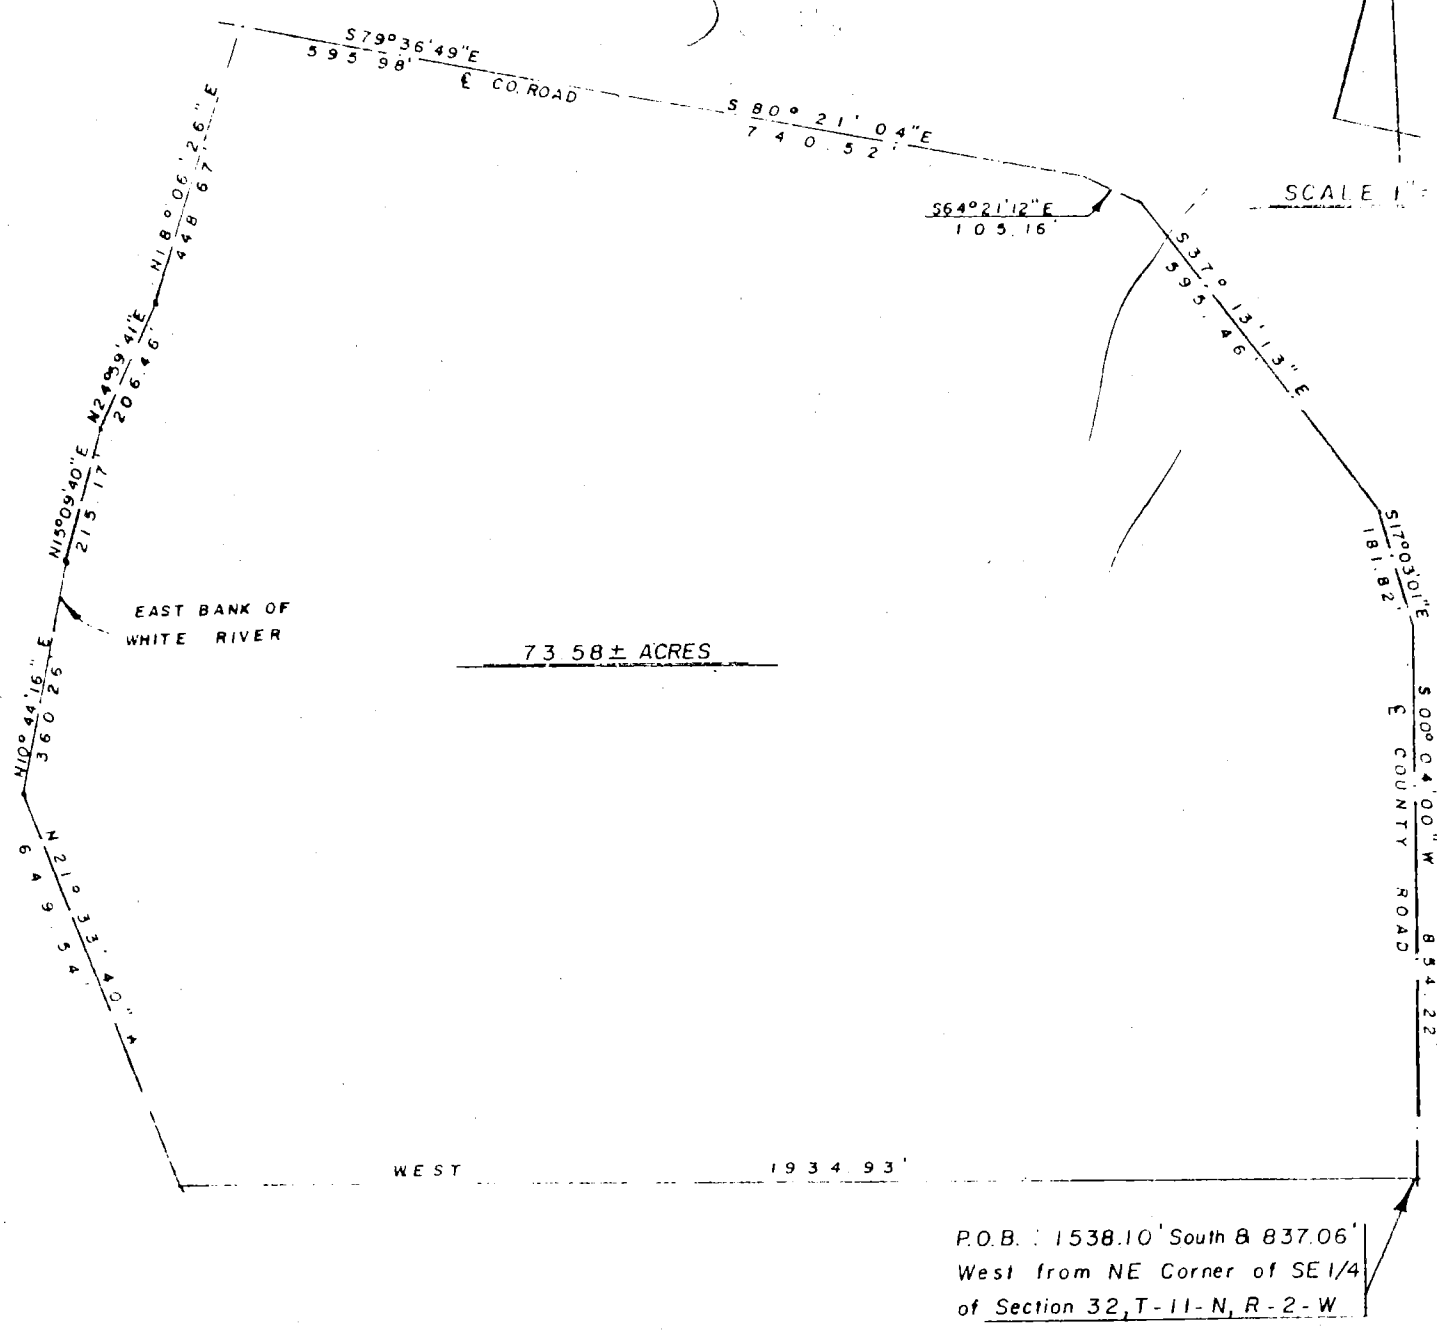

I, Edmund O. Farkas hereby certify that I am a Registered Land Surveyor, licensed in compliance with the Laws of the State of Indiana; that the above plat and enclosed description correctly represent a land survey completed under my supervision on April 27, 1979; that all the monuments shown thereon actually exist and that their location and type are to the best of my knowledge accurately shown.

Edmund O. Farkas
Edmund O. Farkas
Registered Land Surveyor
Ind. Reg. No. 50114

TRI CO Surveying & Mapping

Edmund O. Farkas, Registered Land Surveyor

B.B. Sec 32
12-28-73
103 West Temperance
P.O. Box 96
Ellettsville, Indiana 47429
Phone: 812-876-2305

DESCRIPTION:

(73.58 Acres)

A part of the Southeast Quarter, a part of the East Half of the Southwest Quarter, a part of the South Half of the Southwest Quarter of the Northeast Quarter, and a part of the South Half of the Southeast Quarter of the Northwest Quarter, all in Section Thirty-two (32), Township Eleven (11) North, Range Two (2) West, Monroe County, Indiana, and more particularly described as follows:

Beginning at a point which is 1538.10 feet South and 837.06 feet West from the stone marked "S1" at the Northeast Corner of the Southeast Quarter of said Section Thirty-two (32), thence running West 1934.93 feet to the East Bank of White River, thence along said East Bank the following courses and distances: North Twenty-one (21) Degrees, Thirty-three (33) Minutes and Forty (40) Seconds West 649.54 feet, thence North Ten (10) Degrees, Forty-four (44) Minutes and Sixteen (16) Seconds East 360.26 feet, thence North Fifteen (15) Degrees, Nine (09) Minutes and Forty (40) Seconds East 215.17 feet, thence North Twenty-four (24) Degrees, Fifty-nine (59) Minutes and Forty-one (41) Seconds East 206.46 feet, thence North Eighteen (18) Degrees, Six (06) Minutes and Twenty-six (26) Seconds East 448.67 feet to the center line of a County Road, thence leaving said East River Bank and along said center line the following courses and distances: South Seventy-nine (79) Degrees, Thirty-six (36) Minutes and Forty-nine (49) Seconds East 595.98 feet, thence South Eighty (80) Degrees, Twenty-one (21) Minutes, and Four (04) Seconds East 740.52 feet, thence South Sixty-four (64) Degrees, Twenty-one (21) Minutes and Twelve (12) Seconds East 105.16 feet, thence South Thirty-seven (37) Degrees, Thirteen (13) Minutes and Thirteen (13) Seconds East 595.46 feet, thence South Seventeen (17) Degrees, Three (03) Minutes and One (01) Second East 181.82 feet, thence South Zero (00) Degrees, Four (04) Minutes and Zero (00) Seconds West 854.22 feet to the place of beginning.

Containing 73.58 acres, more or less.

Edmund O. Farkas
Registered Land Surveyor
Ind. Reg. No. S0114

4-27-79

BB-32

2/2

TRI CO Surveying & Mapping

Edmund O. Farkas, Registered Land Surveyor

BB. Sec 33 + 32

103 West Temperance

P.O. Box 96

Ellettsville, Indiana 47429

Phone: 812-876-2305


DESCRIPTION:

(113.00 Acres)

A part of the Southwest Quarter of Section Thirty-three (33) and a part of the East Half of the Southeast Quarter of Section Thirty-two (32), all in Township Eleven (11) North, Range Two (2) West, Monroe County, Indiana, and more particularly described as follows:

Beginning at a stone marked "S1" marking the Northwest Corner of the Southwest Quarter of said Section Thirty-three (33), thence leaving the North Line of said Quarter Section South Thirty-four (34) Degrees, Thirty (30) Minutes and Zero (00) Seconds West 476.52 feet, thence South Sixty-seven (67) Degrees, Zero (00) Minutes and Zero (00) Seconds West 270.27 feet, thence North Eighty-two (82) Degrees, Thirty (30) Minutes and Zero (00) Seconds West 319.85 feet, thence partially along the center line of a County Road South Zero (00) Degrees, Four (04) Minutes and Zero (00) Seconds West 1081.55 feet, thence along said center line South Five (05) Degrees, Twenty-three (23) Minutes and Zero (00) Seconds West 45.73 feet, thence South Forty-seven (47) Degrees, Twenty-six (26) Minutes and Twenty-eight (28) Seconds East 78.43 feet, thence leaving said center line East 386.11 feet, thence South Seventy-one (71) Degrees, Thirty-two (32) Minutes and Thirty-six (36) Seconds East 104.14 feet, thence South Thirty-four (34) Degrees, Thirty-five (35) Minutes and Thirty-six (36) Seconds East 254.41 feet to an existing fence, thence along said fence South Five (05) Degrees, Fifty-seven (57) Minutes and Fifty-nine (59) Seconds West 698.02 feet to a point in the aforementioned center line, thence leaving said fence and said center line and along the South Line of said Sections South Eighty-nine (89) Degrees, Thirty-one (31) Minutes and Fifty-one (51) Seconds East 1680.92 feet, thence leaving said South Section Line North 580.58 feet, thence West 639.30 feet to an existing fence, thence along said fence the following courses and distances: North Eight (08) Degrees, Eight (08) Minutes and Two (02) Seconds East 379.76 feet, thence North Eighteen (18) Degrees, Forty-one (41) Minutes and Thirty-eight (38) Seconds East 155.33 feet, thence North Thirty-nine (39) Degrees, Forty (40) Minutes and Thirty-one (31) Seconds East 163.04 feet, thence North Thirty-four (34) Degrees, Thirty-eight (38) Minutes and Six (06) Seconds East 214.19 feet, thence North Forty-nine (49) Degrees, Forty-nine (49) Minutes and Three (03) Seconds East 261.05 feet, thence North Forty-five (45) Degrees, Seventeen (17) Minutes and Forty-six (46) Seconds East 217.90 feet, thence North Thirty-eight (38) Degrees, Fifty-four (54) Minutes and Fifty-four (54) Seconds East 426.17 feet, thence North Fifty-five (55) Degrees, Thirty-two (32) Minutes and Thirty-three (33) Seconds East 286.50 feet, thence North Sixty (60) Degrees, Ten (10) Minutes and Zero (00) Seconds East 435.09 feet, thence leaving said fence and along the East Line of said Southwest Quarter of Section Thirty-three (33) North Zero (00) Degrees, Thirty-three (33) Minutes and Forty-six (46) Seconds East 131.10 feet to the Northeast Corner of the Southwest Quarter of said Section Thirty-three (33), thence along the North Line of said Quarter Section North Eighty-nine (89) Degrees, Thirty-two (32) Minutes and Fifty-five (55) Seconds West 2381.14 feet to the place of beginning.

Containing 26.85 acres in Section Thirty-two (32); 86.15 acres in Section Thirty-three (33); 113.00 acres, more less, in all.

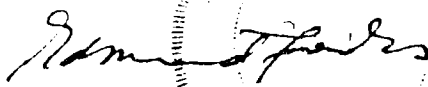


Edmund O. Farkas
Registered Land Surveyor
Ind. Reg. No. S0114


4-79
TRICO Surveying & Mapping
 MARTIN, FINE
 Dec 33 11-20
 Jan 1979

Edmund O. Farkas, Registered Land Surveyor

C. B. B. Dec 33
 103 West Temperance
 P.O. Box 96
 Ellettsville, Indiana 47429
 Phone: 312-876 2305

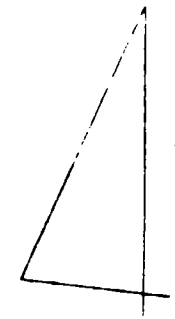

SCALE 1" = 400'

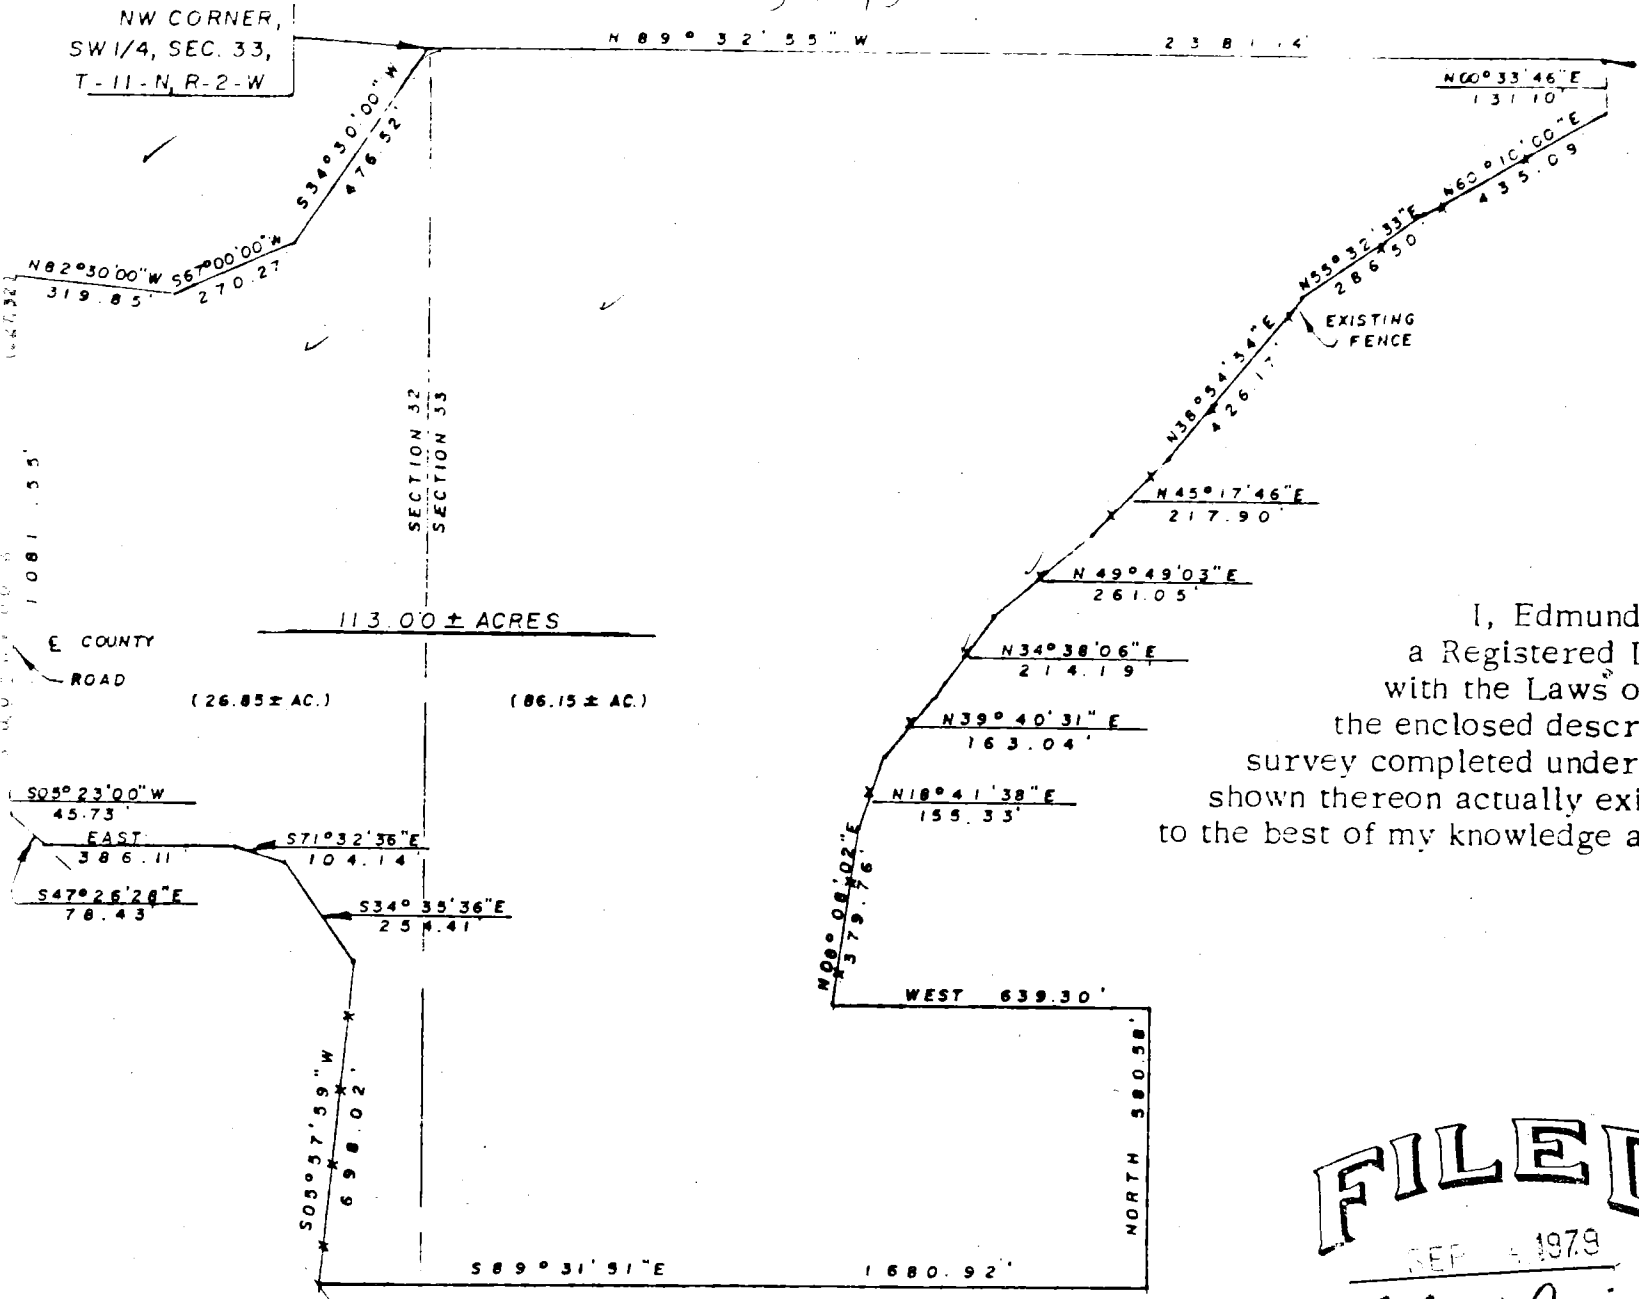

I, Edmund O. Farkas hereby certify that I am a Registered Land Surveyor, licensed in compliance with the Laws of the State of Indiana; that this plat and the enclosed description correctly represent a land survey completed under my supervision; that all the monuments shown thereon actually exist and that their location and type are to the best of my knowledge accurately shown.

EDMUND O. FARKAS
 Registered Land Surveyor
 Ind. Reg. No. 50114

FILED
 SEP 1979

John W. Davis
 Auditor Monroe County, Indiana

BB 32 33

TRI CO Surveying & Mapping

Edmund O. Farkas, Registered Land Surveyor

BB. Sec 33 + 32

103 West Temperance

P.O. Box 96

Ellettsville, Indiana 47429

Phone: 812-876-2305


DESCRIPTION:

(113.00 Acres)

A part of the Southwest Quarter of Section Thirty-three (33) and a part of the East Half of the Southeast Quarter of Section Thirty-two (32), all in Township Eleven (11) North, Range Two (2) West, Monroe County, Indiana, and more particularly described as follows:

Beginning at a stone marked "S1" marking the Northwest Corner of the Southwest Quarter of said Section Thirty-three (33), thence leaving the North Line of said Quarter Section South Thirty-four (34) Degrees, Thirty (30) Minutes and Zero (00) Seconds West 476.52 feet, thence South Sixty-seven (67) Degrees, Zero (00) Minutes and Zero (00) Seconds West 270.27 feet, thence North Eighty-two (82) Degrees, Thirty (30) Minutes and Zero (00) Seconds West 319.85 feet, thence partially along the center line of a County Road South Zero (00) Degrees, Four (04) Minutes and Zero (00) Seconds West 1081.55 feet, thence along said center line South Five (05) Degrees, Twenty-three (23) Minutes and Zero (00) Seconds West 45.73 feet, thence South Forty-seven (47) Degrees, Twenty-six (26) Minutes and Twenty-eight (28) Seconds East 78.43 feet, thence leaving said center line East 386.11 feet, thence South Seventy-one (71) Degrees, Thirty-two (32) Minutes and Thirty-six (36) Seconds East 104.14 feet, thence South Thirty-four (34) Degrees, Thirty-five (35) Minutes and Thirty-six (36) Seconds East 254.41 feet to an existing fence, thence along said fence South Five (05) Degrees, Fifty-seven (57) Minutes and Fifty-nine (59) Seconds West 698.02 feet to a point in the aforementioned center line, thence leaving said fence and said center line and along the South Line of said Sections South Eighty-nine (89) Degrees, Thirty-one (31) Minutes and Fifty-one (51) Seconds East 1680.92 feet, thence leaving said South Section Line North 580.58 feet, thence West 639.30 feet to an existing fence, thence along said fence the following courses and distances: North Eight (08) Degrees, Eight (08) Minutes and Two (02) Seconds East 379.76 feet, thence North Eighteen (18) Degrees, Forty-one (41) Minutes and Thirty-eight (38) Seconds East 155.33 feet, thence North Thirty-nine (39) Degrees, Forty (40) Minutes and Thirty-one (31) Seconds East 163.04 feet, thence North Thirty-four (34) Degrees, Thirty-eight (38) Minutes and Six (06) Seconds East 214.19 feet, thence North Forty-nine (49) Degrees, Forty-nine (49) Minutes and Three (03) Seconds East 261.05 feet, thence North Forty-five (45) Degrees, Seventeen (17) Minutes and Forty-six (46) Seconds East 217.90 feet, thence North Thirty-eight (38) Degrees, Fifty-four (54) Minutes and Fifty-four (54) Seconds East 426.17 feet, thence North Fifty-five (55) Degrees, Thirty-two (32) Minutes and Thirty-three (33) Seconds East 286.50 feet, thence North Sixty (60) Degrees, Ten (10) Minutes and Zero (00) Seconds East 435.09 feet, thence leaving said fence and along the East Line of said Southwest Quarter of Section Thirty-three (33) North Zero (00) Degrees, Thirty-three (33) Minutes and Forty-six (46) Seconds East 131.10 feet to the Northeast Corner of the Southwest Quarter of said Section Thirty-three (33), thence along the North Line of said Quarter Section North Eighty-nine (89) Degrees, Thirty-two (32) Minutes and Fifty-five (55) Seconds West 2381.14 feet to the place of beginning.

Containing 26.85 acres in Section Thirty-two (32); 86.15 acres in Section Thirty-three (33); 113.00 acres, more less, in all.

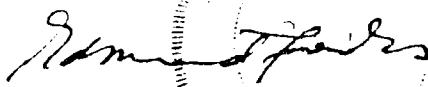


Edmund O. Farkas
Registered Land Surveyor
Ind. Reg. No. S0114


4-79
TRICO Surveying & Mapping
 MARTIN, FINE
 Dec 33 11-20
 Jan 1979

Edmund O. Farkas, Registered Land Surveyor

C. B. B. Dec 33
 103 West Temperance
 P.O. Box 96
 Ellettsville, Indiana 47429
 Phone: 312-876 2305

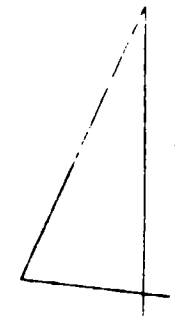

SCALE 1" = 400'

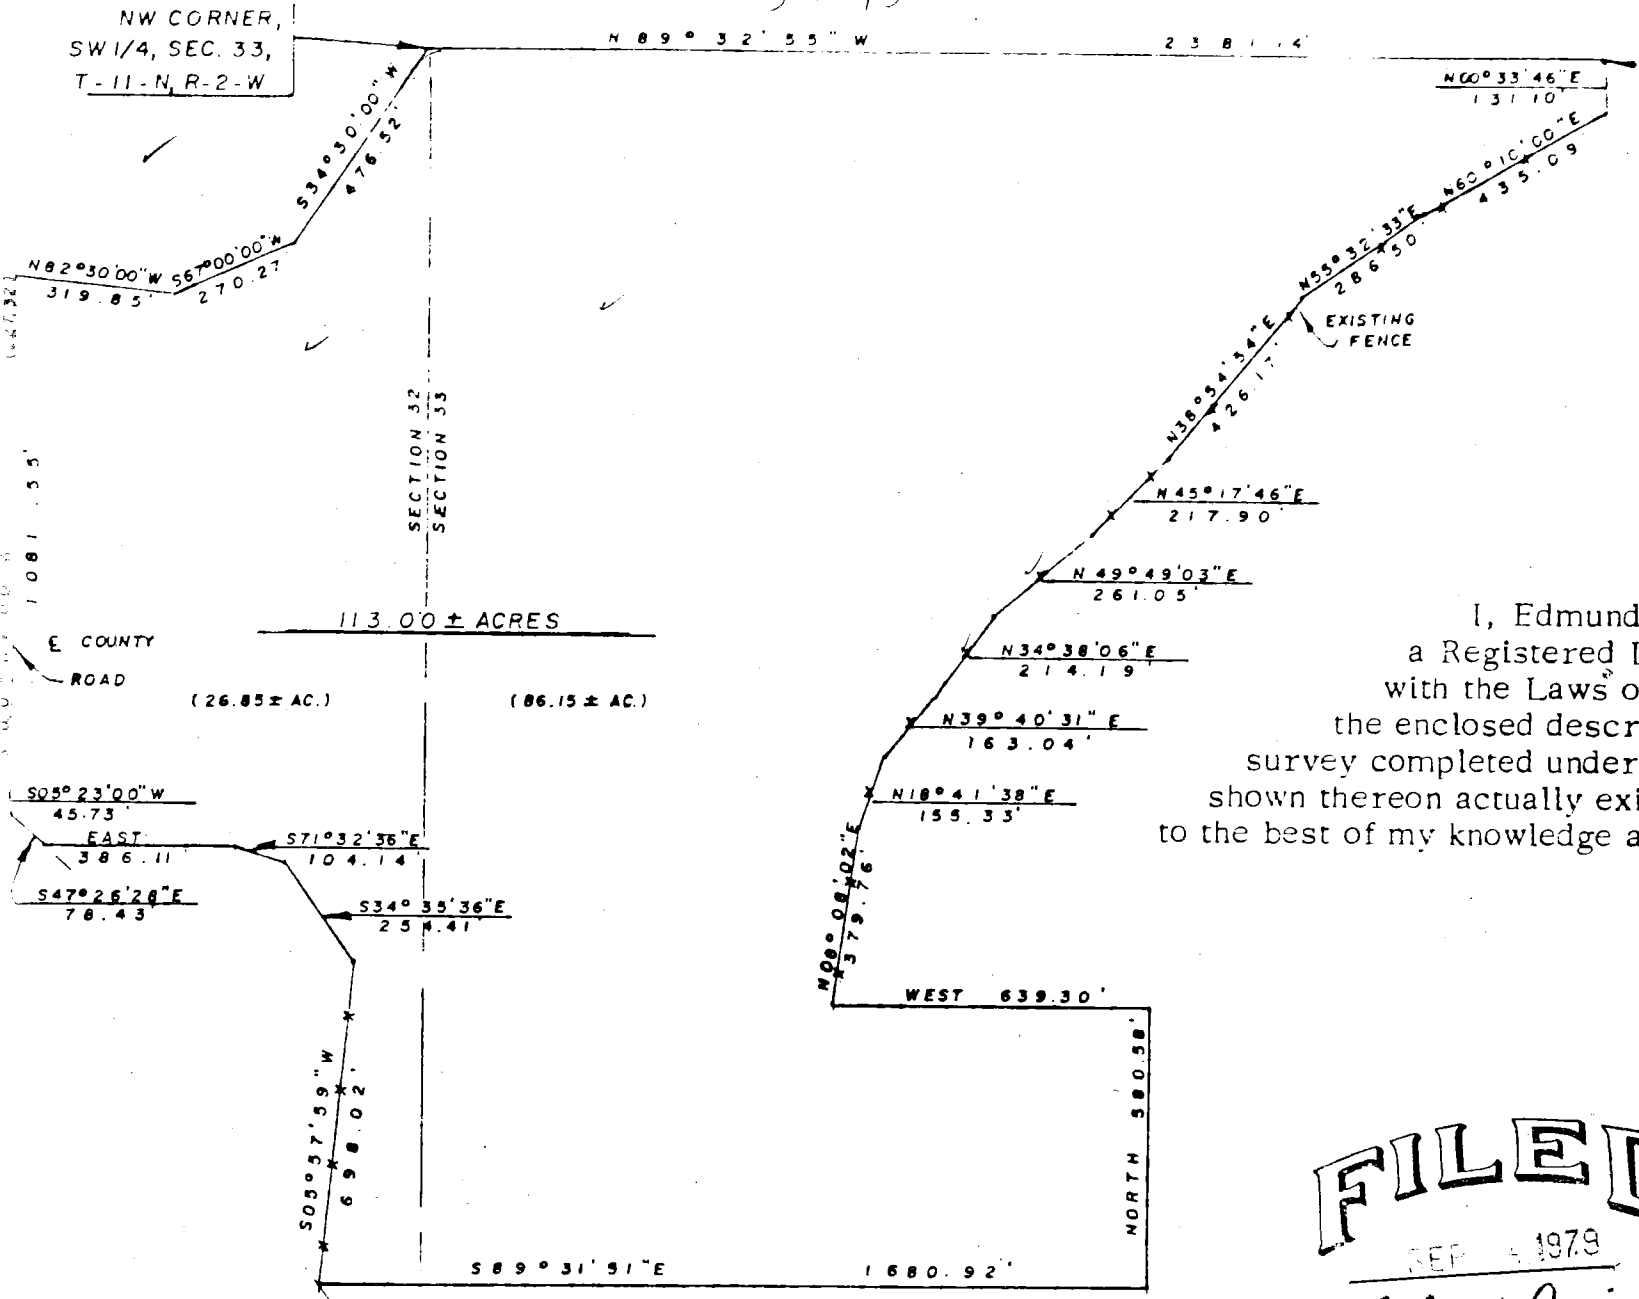

I, Edmund O. Farkas hereby certify that I am a Registered Land Surveyor, licensed in compliance with the Laws of the State of Indiana; that this plat and the enclosed description correctly represent a land survey completed under my supervision; that all the monuments shown thereon actually exist and that their location and type are to the best of my knowledge accurately shown.

EDMUND O. FARKAS
 Registered Land Surveyor
 Ind. Reg. No. 50114

FILED
 SEP 1979

John W. Davis
 Auditor Monroe County, Indiana

BB 32 33